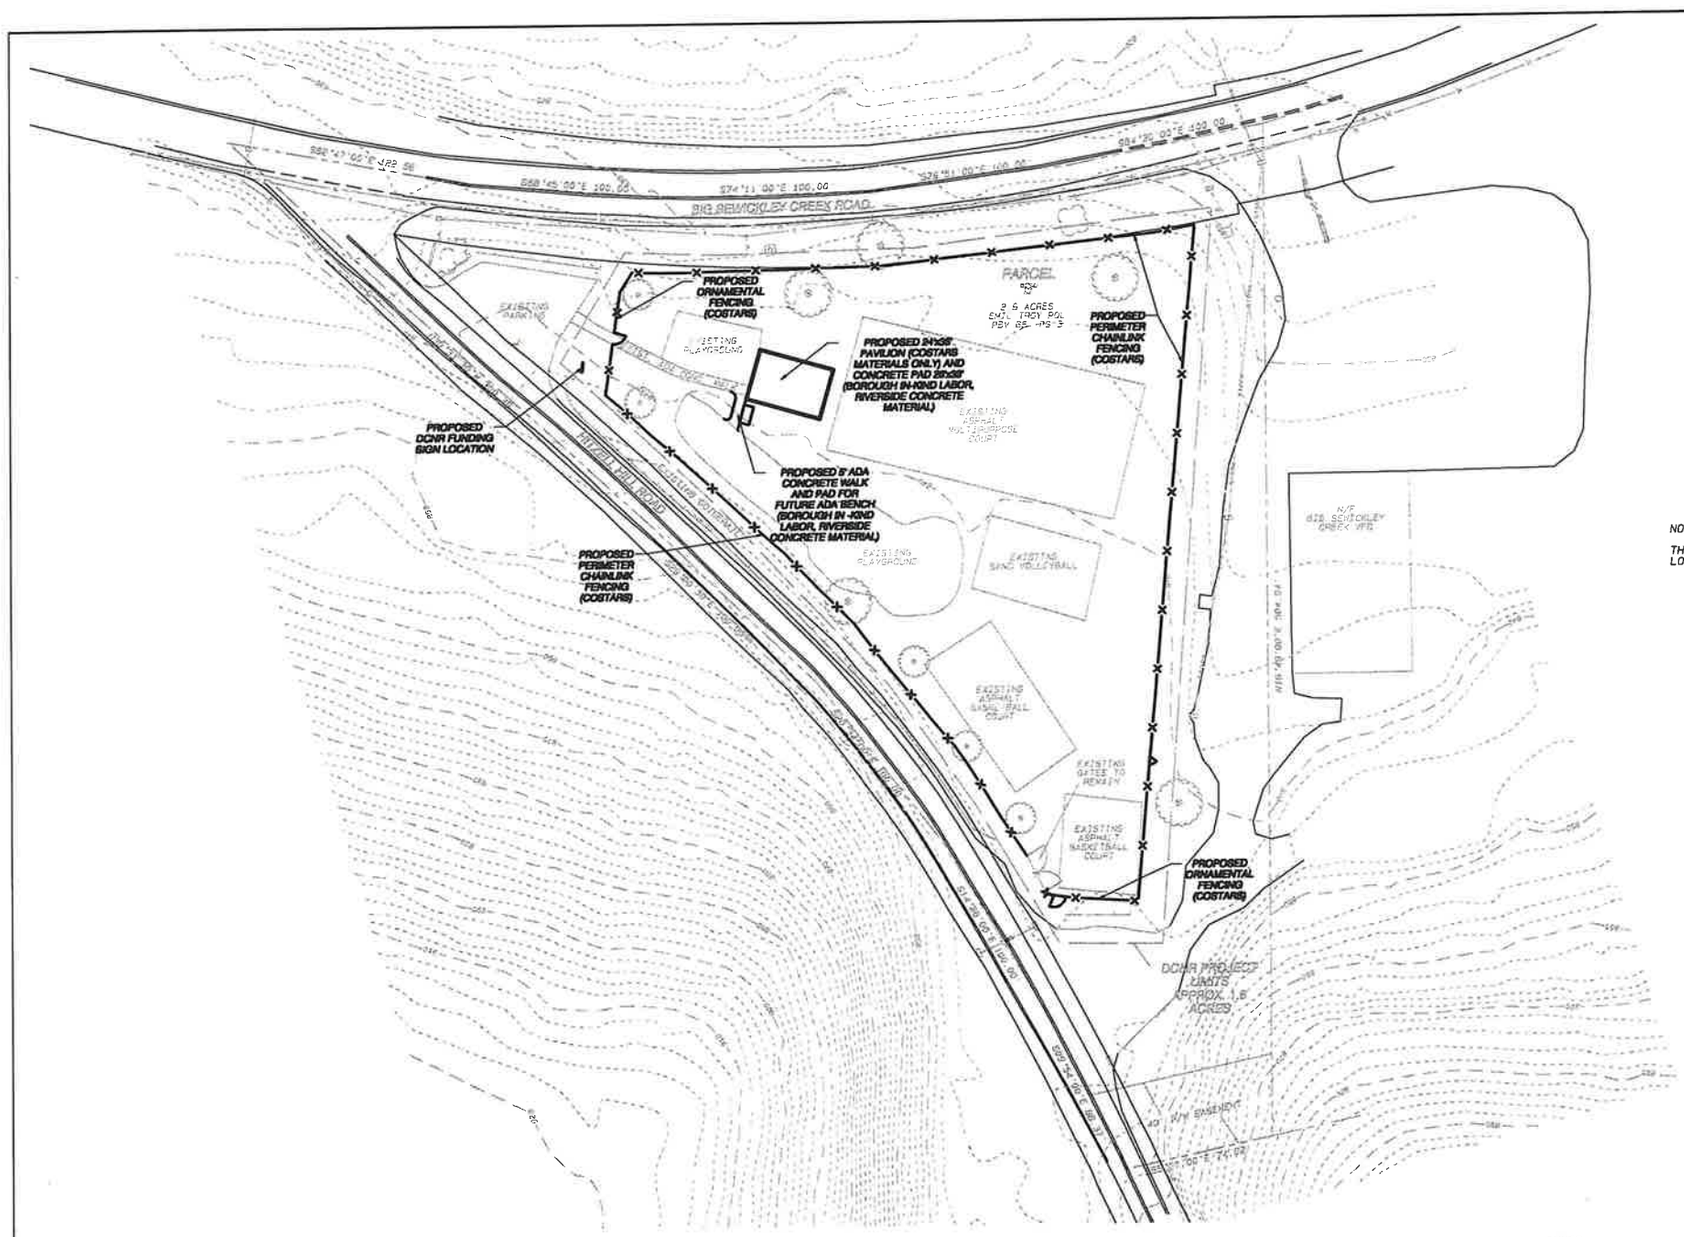

LEGEND

- WATERLINE
- STORM SEWER
- FENCE LINE
- GUIDERAIL
- GAS LINE
- PROPERTY LINE
- ELECTRIC LINE
- GUY ANCHOR
- CONTOUR LINES
- POWER POLE
- TREE
- At — SOILS TYPE

NOTES:

THERE ARE NO WATER BODIES, WETLANDS OR FLOODWAYS LOCATED ON THIS PROPERTY.

GRAPHIC SCALE 1"=30'

0 30 60 90

OWNER:

BELL ACRES BOROUGH
1153 CAMP MEETING ROAD
SEWICKLEY PA 15143

1198-H-55
DBV 4442, PG 513

BRC-SC-28-23

PROPOSED PROJECT

SHOUP ENGINEERING INC.
329 SUMMERFIELD DRIVE, BADEN PA 15005 724-869-9560

COMMUNITY PARK
FOR
BELL ACRES BOROUGH

SITUATE: BELL ACRES BOROUGH, ALLEGHENY COUNTY, PA

DATE : 06/13/23	SCALE: 1"=30'	
DWN. BY: SSN	CKD. BY: RNS	SERV. #10075